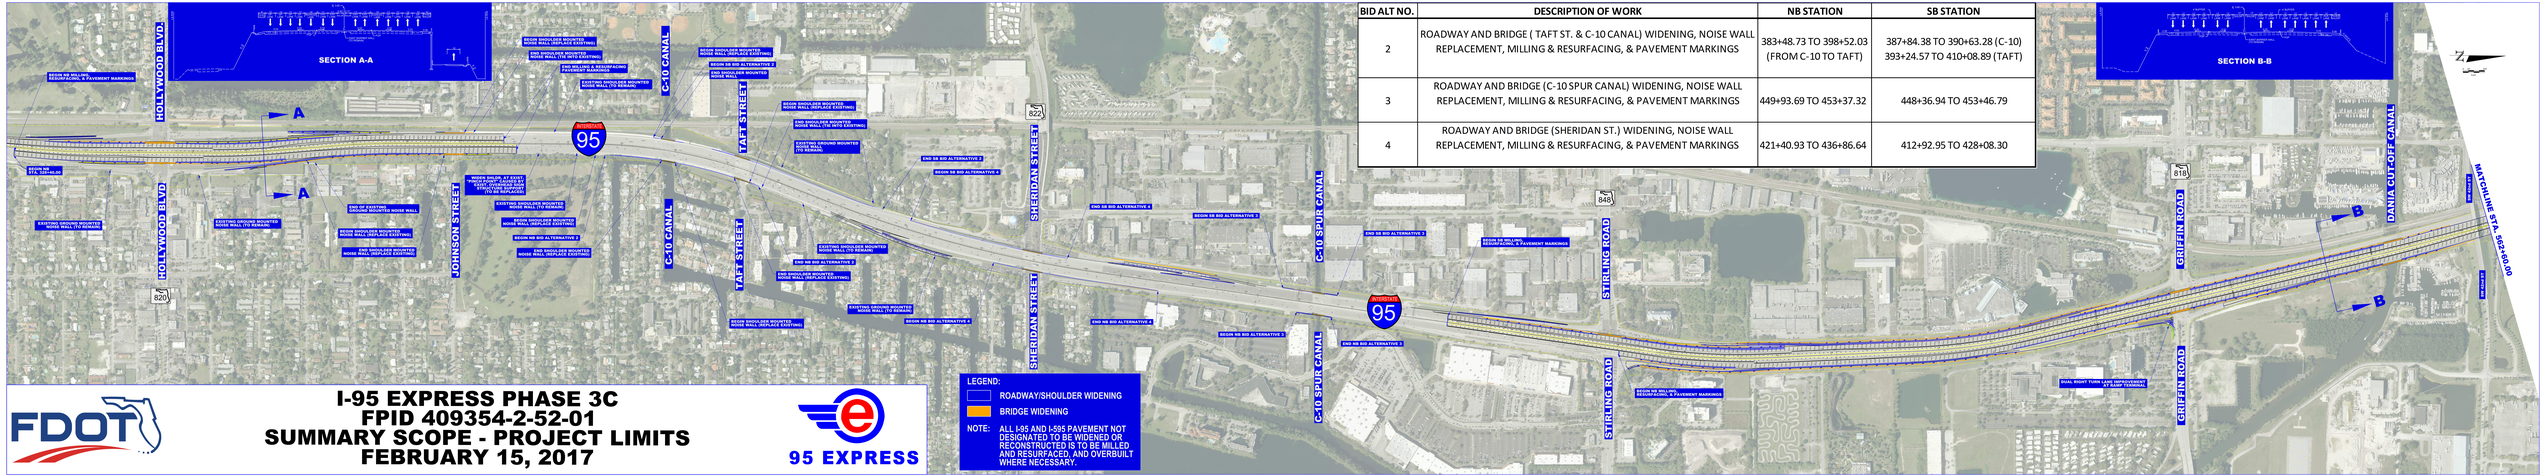

BID ALT NO.	DESCRIPTION OF WORK	NB STATION	SB STATION
2	ROADWAY AND BRIDGE (TAFT ST. & C-10 CANAL) WIDENING, NOISE WALL REPLACEMENT, MILLING & RESURFACING, & PAVEMENT MARKINGS	383+48.73 TO 398+52.03 (FROM C-10 TO TAFT)	387+84.38 TO 390+63.28 (C-10) 393+24.57 TO 410+08.89 (TAFT)
3	ROADWAY AND BRIDGE (C-10 SPUR CANAL) WIDENING, NOISE WALL REPLACEMENT, MILLING & RESURFACING, & PAVEMENT MARKINGS	449+93.69 TO 453+37.32	448+36.94 TO 453+46.79
4	ROADWAY AND BRIDGE (SHERIDAN ST.) WIDENING, NOISE WALL REPLACEMENT, MILLING & RESURFACING, & PAVEMENT MARKINGS	421+40.93 TO 436+86.64	412+92.95 TO 428+08.30

I-95 EXPRESS PHASE 3C
FPID 409354-2-52-01
SUMMARY SCOPE - PROJECT LIMITS
FEBRUARY 15, 2017

FDOT

95 EXPRESS