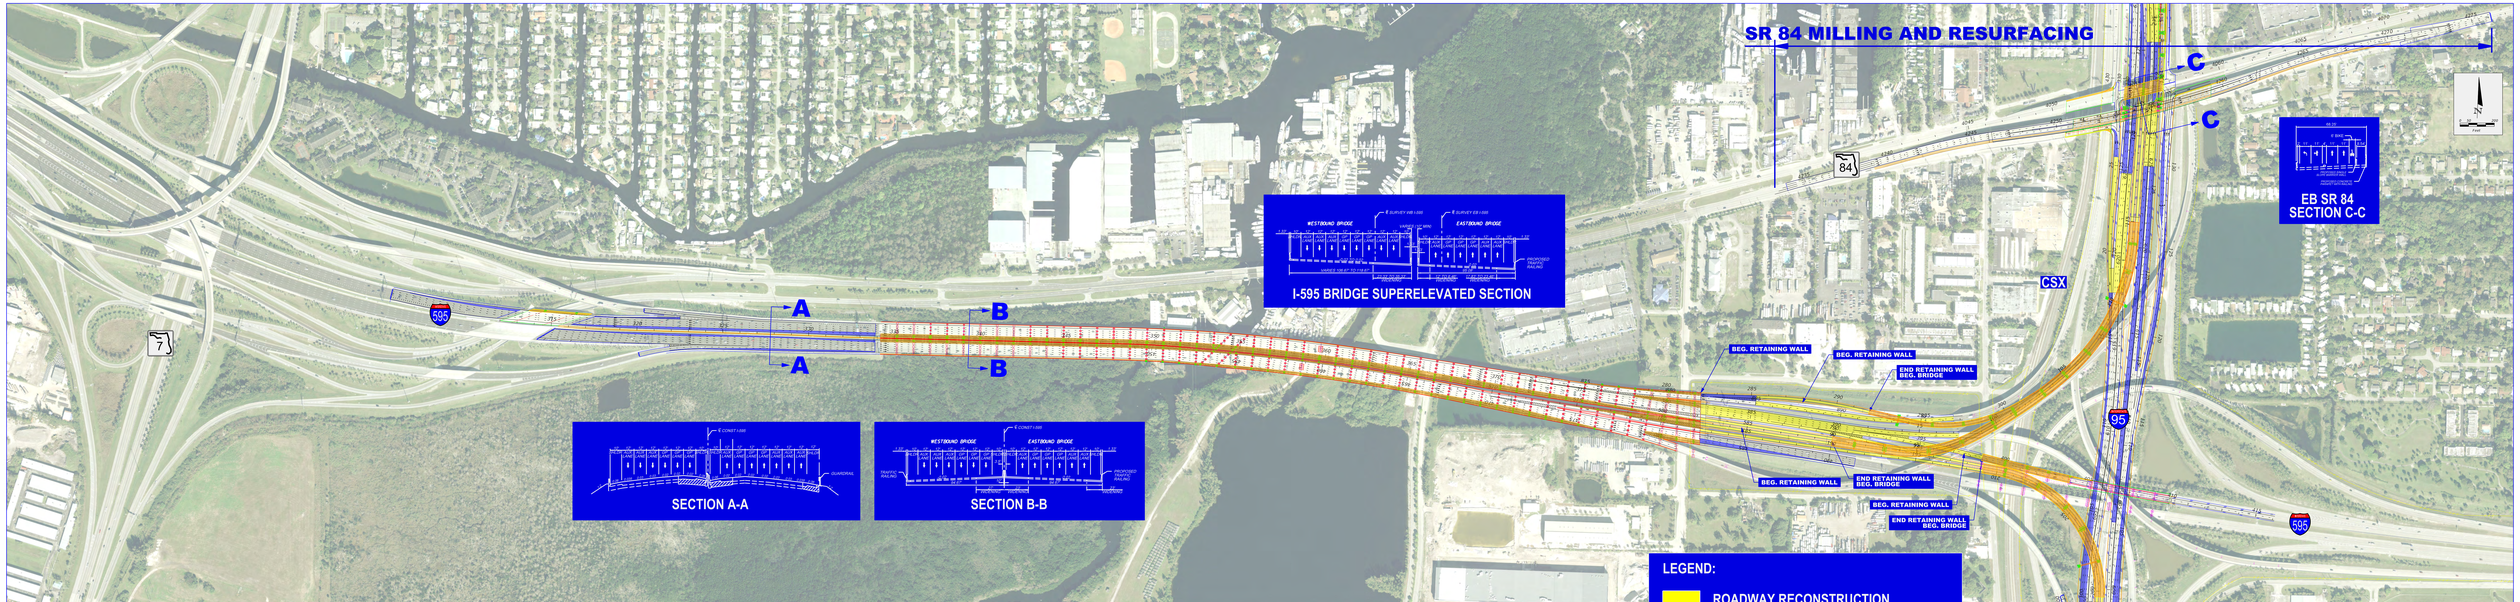

FDOT

I-95 EXPRESS PHASE 3C
FPID 409354-2-52-01
SUMMARY SCOPE - PROJECT LIMITS
FEBRUARY 15, 2017

95 EXPRESS