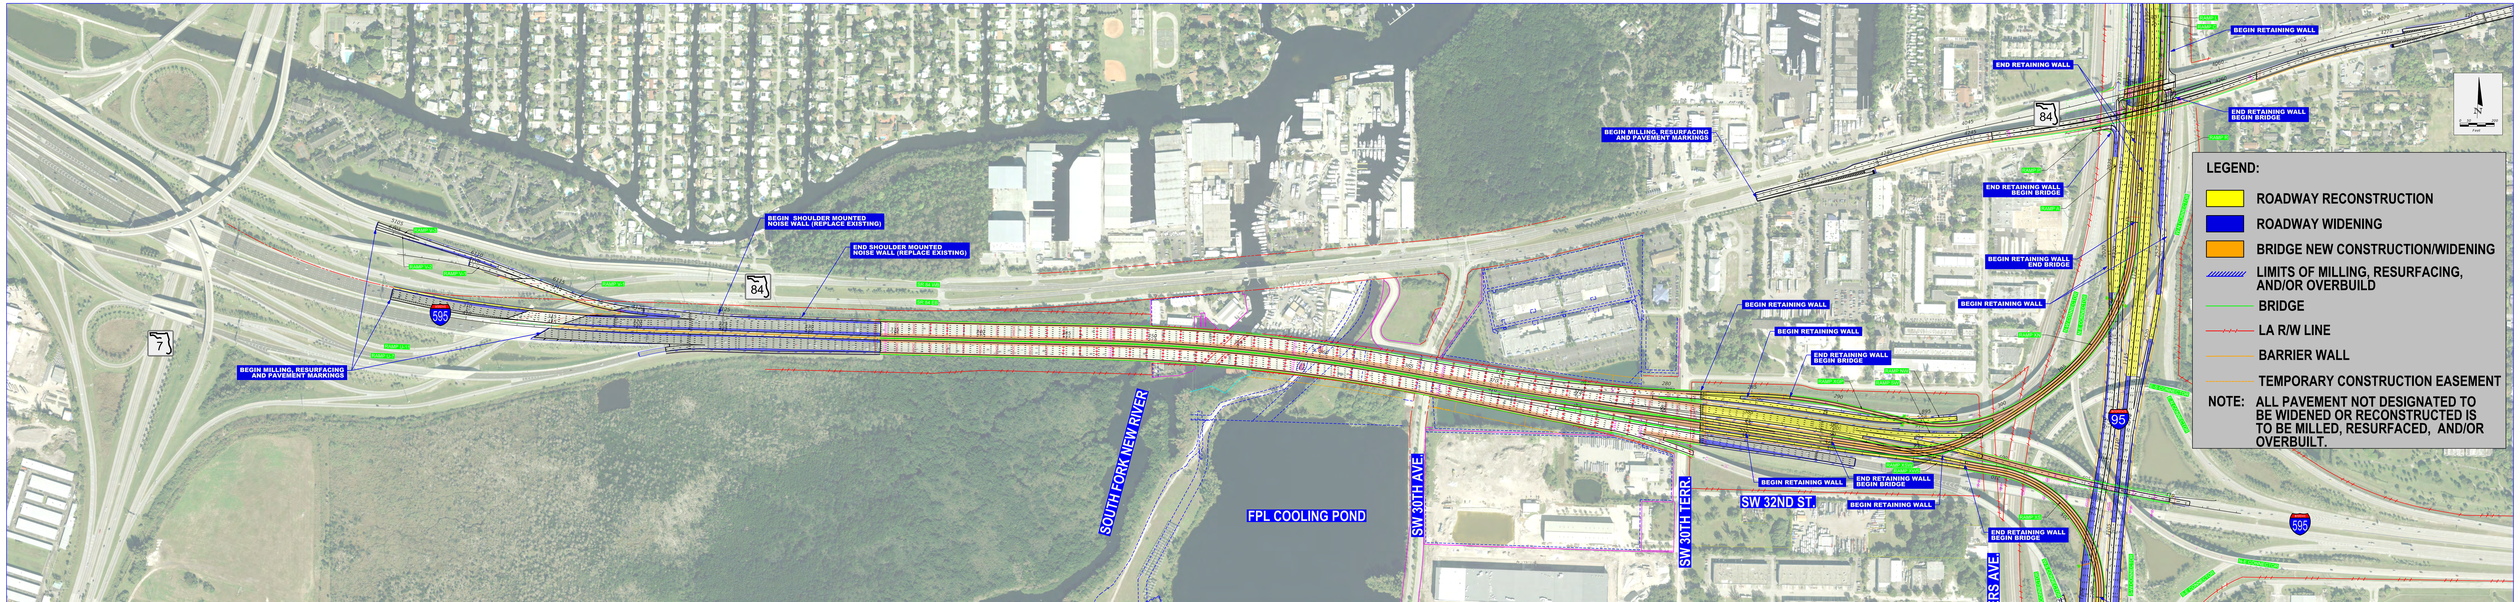

I-95 EXPRESS PHASE 3C
FPID 409354-2-52-01
SUMMARY SCOPE - PROJECT LIMITS
NOVEMBER 8, 2017

FDOT

95 EXPRESS